CODE	DESCRIPTION	SPEC./SIZE	MATERIAL	Q'TY	REMARK
1	BELT CONVEYOR	W = 650	–	1	–
2	AUTOMATIC BAG SPLITTING	10–20 BAG/MIN.	–	1	–
3	BELT CONVEYOR	W = 650	–	1	–
4	COMPACT FILTER	PCF–035–02	–	1	–
5	ROTARY AIRLOCK	MEC–350	–	1	–
6	PRESSURE BLOWER	4500 CFM.	–	1	–
7	COMPACT FILTER	PCF–135–08	–	1	–
8	KAOLIN SILO	40 M3	–	1	–
9	LOAD CELL	–	–	4	–
10	SLIDE VALVE	SL–400	–	1	–
11	ROTARY AIRLOCK	MEC–350	–	1	–
12	MIXER	BY OWNER	–	1	–

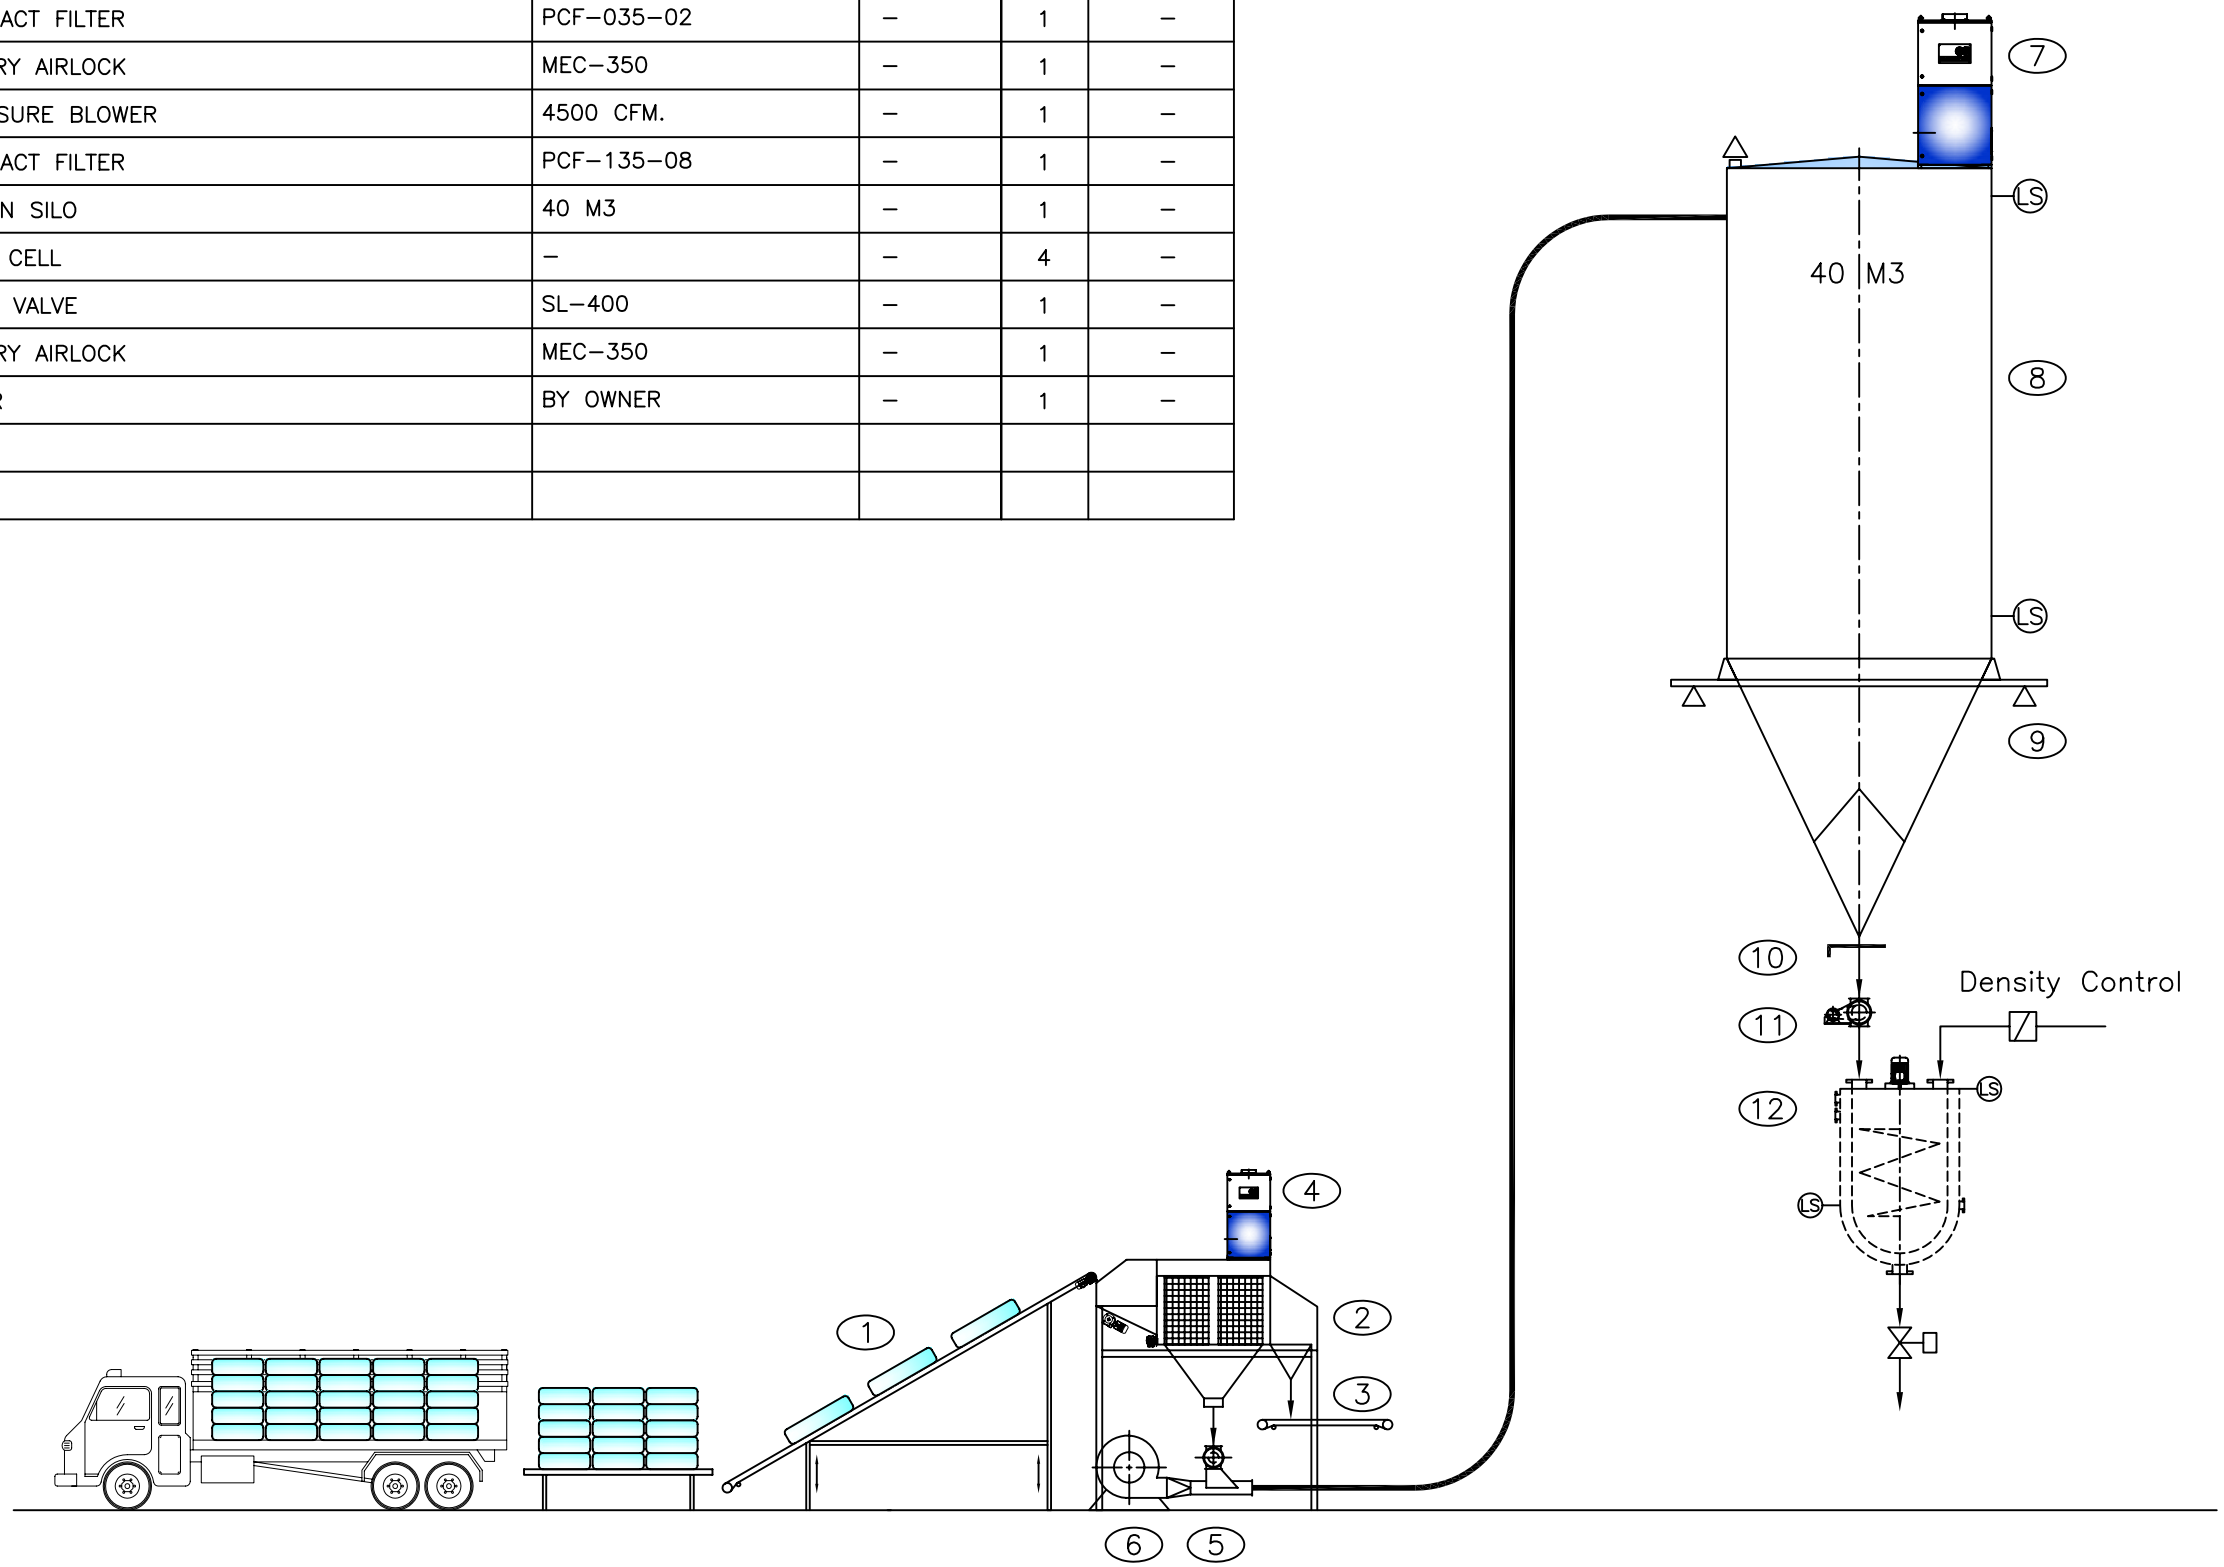

REV	DRAWN	DATE	CHK'D	DATE	DESCRIPTION	REFERENCE DRAWINGS
						Drawing File Name

บจก. ตรังน้ำมันปาล์ม

FOR QUOTATION

M.E.C. asia pacific co.,ltd.
71/52 moo11 soi Tanasit Theparak Rd.
Bangpla Bangplee Samutprakarn 10540
Tel (662) 752–5712–5 Fax 752–5716
Certificate Number : 79080
Issue No. 1

ISO. DOC. No. FR–EN–12 REV.01
FILE NAME: .....

OWNER:	บจก. ตรังน้ำมันปาล์ม		DRAWN:	Vethit	DATE
			DESIGNED:	Vethit	06/05/09
PROJECT:	ระบบลำเลียงดินขาว 16 T/HR.		CHECKED:		/ /
			APPROVED:		
DWG.TITLE:	Flow Diagram		SCALE 1:40		/ /
PROJECT No:	06/000	DWG. No. 11/08/5000	SIZE A3	SHEET:	REV. 08